WORK: Improvements to roads and drains at Ambhabhavani layout and Maruthi Layout in ward no-03 of Yelahanka Satellite Town Sub Division (Package -7)

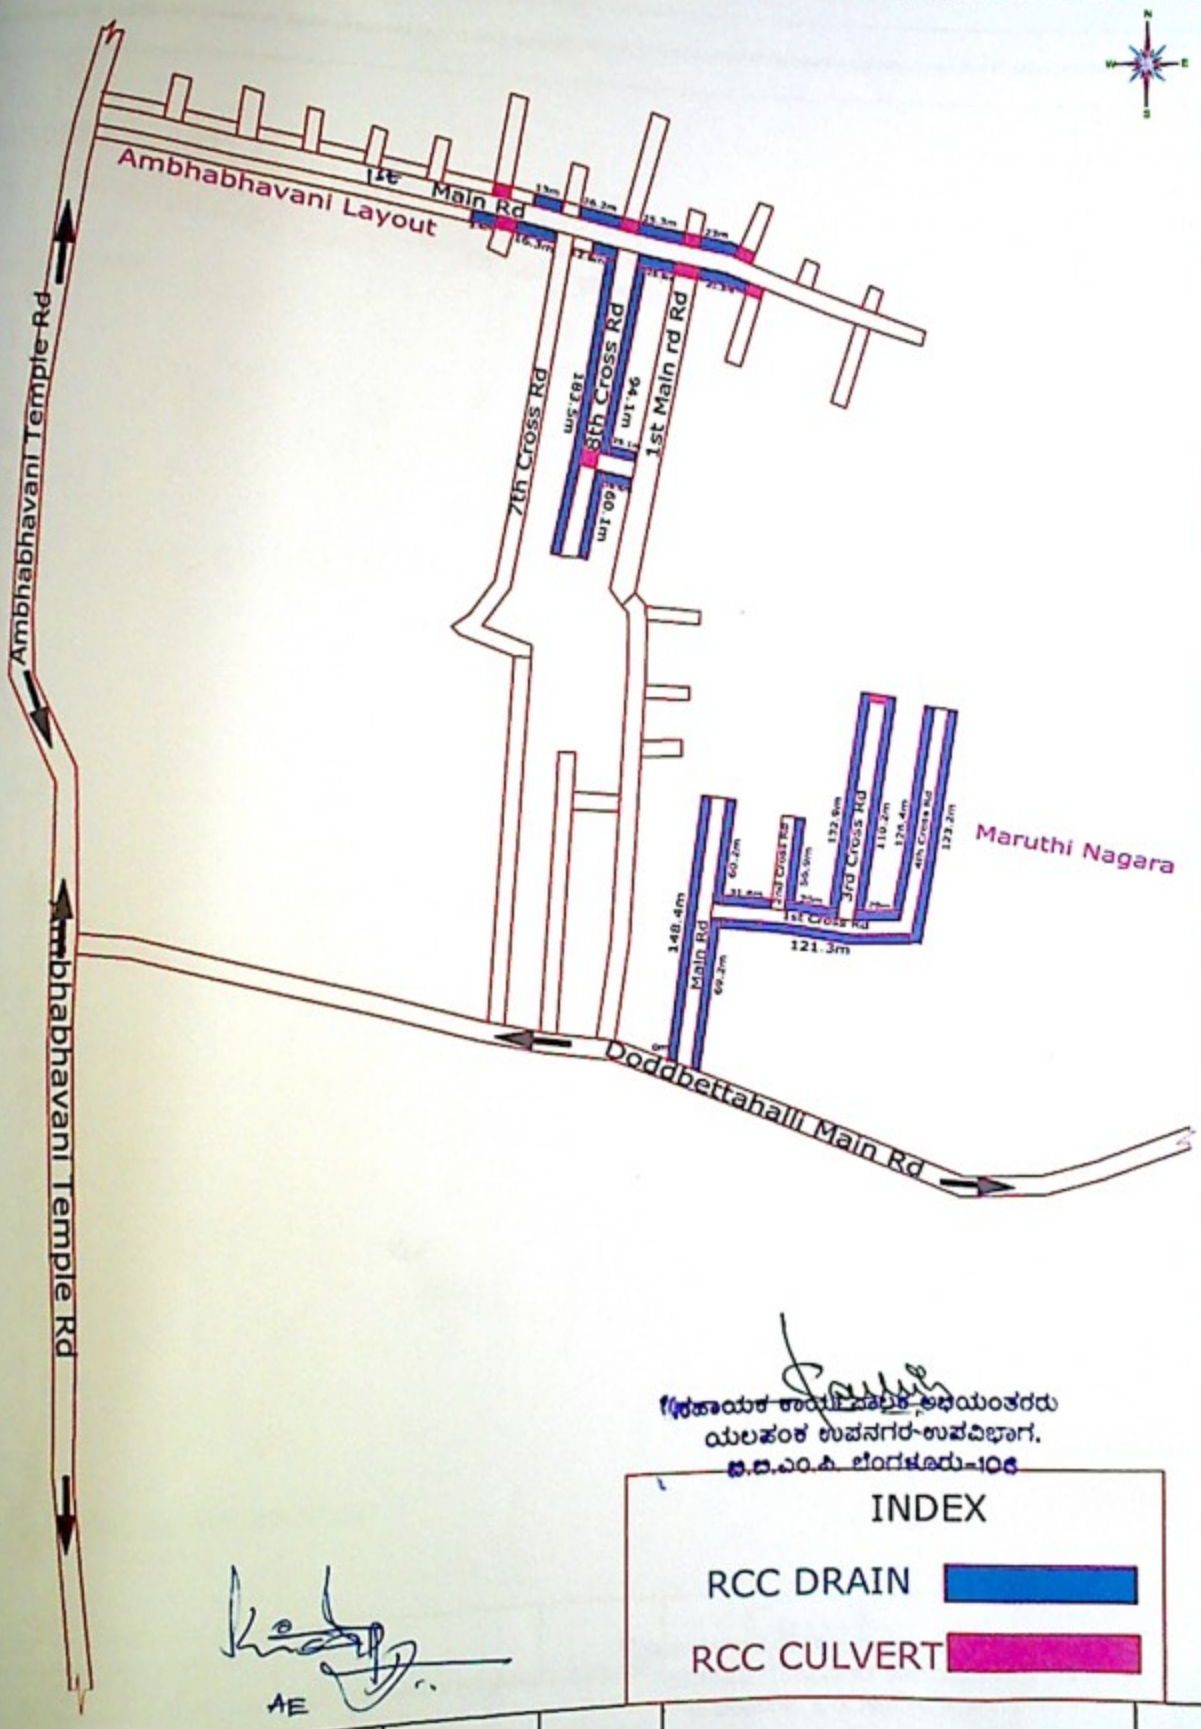

Improvements to roads and drains at Ambhabhavani layout and Maruthi Layout in ward no-03 of Yelahanka Satellite Town Sub Division (Package -7)

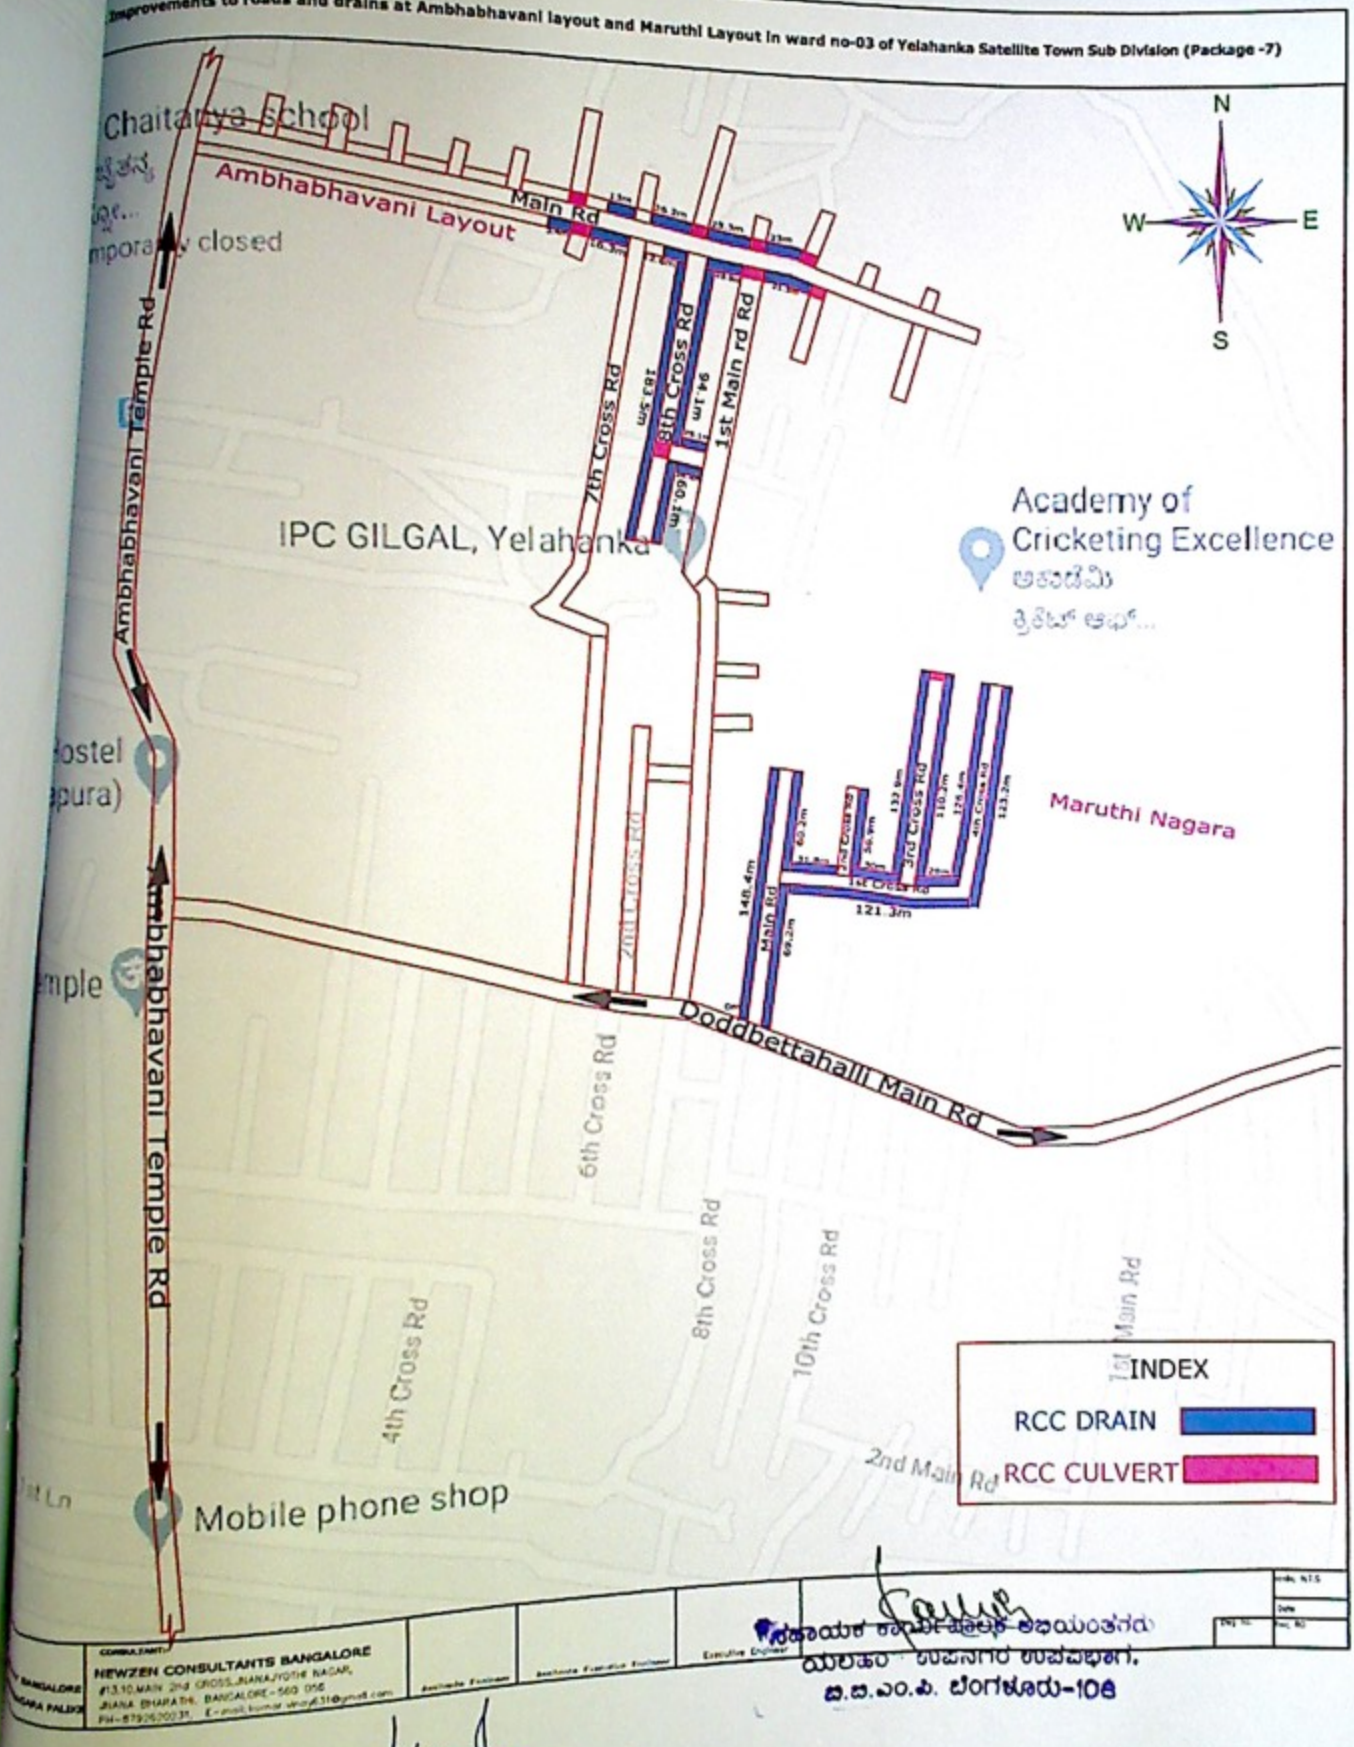


COMBATANT:
NEWZEN CONSULTANTS BANGALORE
#13,10,MAIN 2nd CROSS,JNANAJYOTHI NAGAR,
JNANA BHARATHI, BANGALORE-560 056
PH-8792620031, E-mail:kumar.vinod.31@gmail.com

Assistant Engineer | Assistant Executive Engineer | Executive Engineer

ಸಹಾಯಕ ಕಾರ್ಯಪಾಲಕ ಅಭಿಯಂತರರು
ಯಲಹಂಕ ಉಪನಗರ ಉಪವಿಭಾಗ,
ಬ.ಬ.ಎಂ.ಪಿ. ಬೆಂಗಳೂರು-106

AE